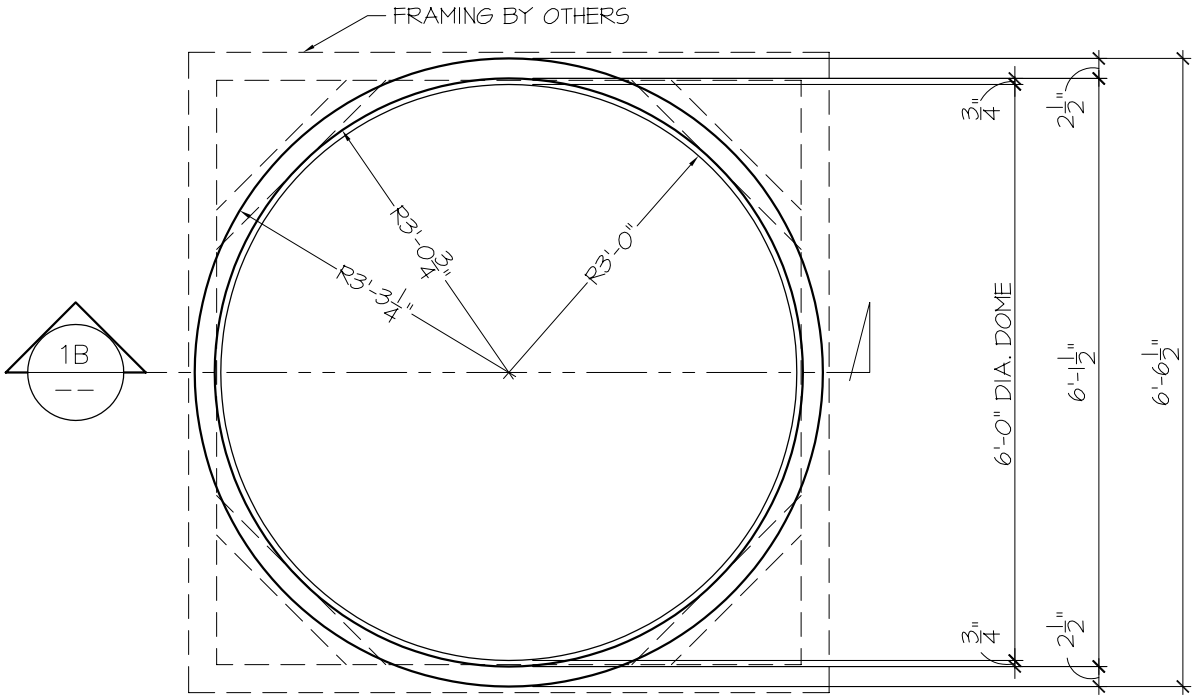

1A REFLECTED PLAN VIEW

SCALE : 1/2" = 1'-0"

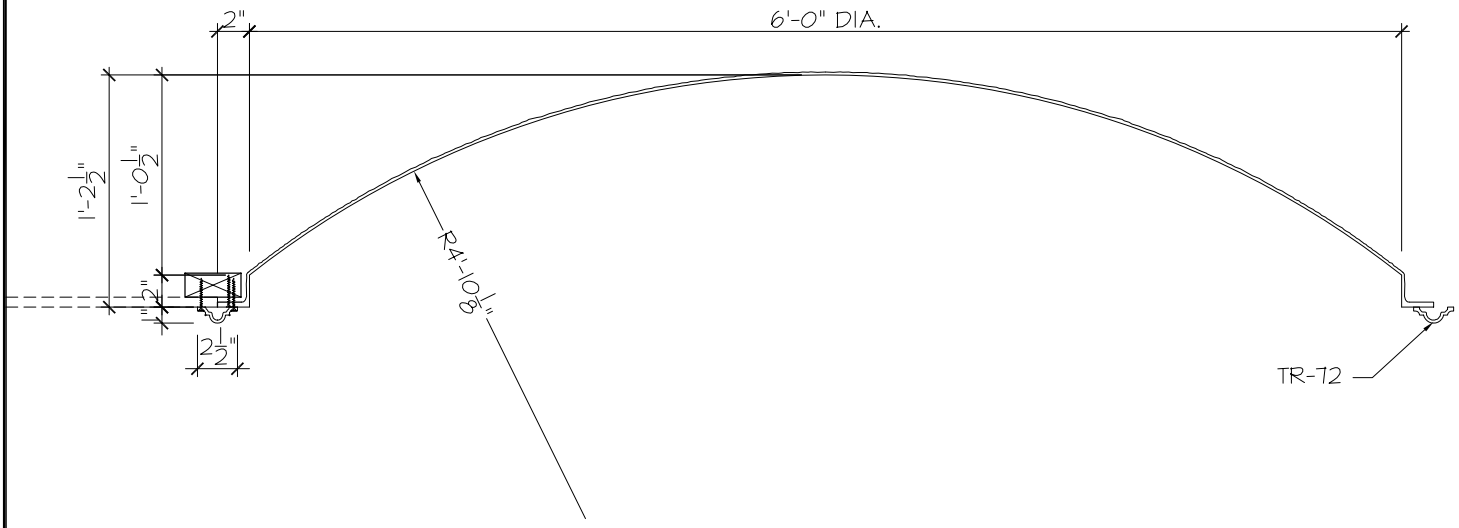

1B DETAIL SECTION

SCALE : 1" = 1'-0"

FIRST CLASS BUILDING PRODUCTS

3600 DALLAS HWY
SUITE #230-387
MARIETTA, GA 30064

Phone 770.514.8141
Fax 770.514.0731

PROJECT: FIRST CLASS BUILDING PRODUCTS	SHEET NO. D7214-T
JOB NO:	
TITLE: GFRP DOME	
TITLE: 6'-0" DIAMETER	PAGE
SCALE: AS SHOWN / DRAWN BY: --	OF