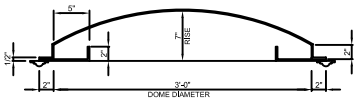

36" DIAMETER DOME WITH 7" RISE

PART NUMBER: D3607-LT

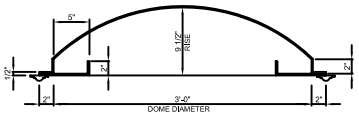

36" DIAMETER DOME WITH 9 1/2" RISE

PART NUMBER: D3695-LT

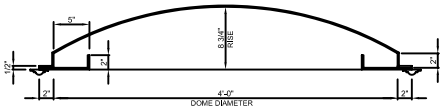

48" DIAMETER DOME WITH 8 3/4" RISE

PART NUMBER: D4895-LT

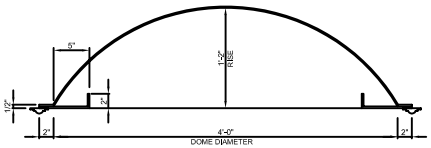

48" DIAMETER DOME WITH 14" RISE

PART NUMBER: D4814-LT

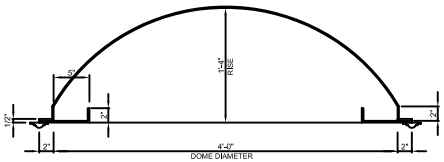

48" DIAMETER DOME WITH 16" RISE

PART NUMBER: D4816-LT

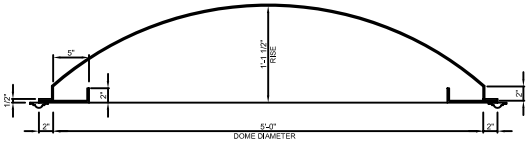

60" DIAMETER DOME WITH 13 1/2" RISE

PART NUMBER: D6014-LT

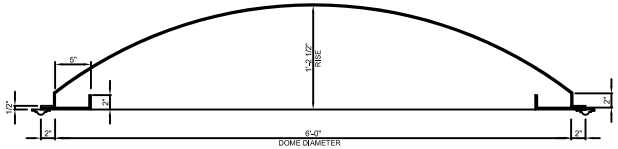

72" DIAMETER DOME WITH 14 1/2" RISE

PART NUMBER: D7214-LT

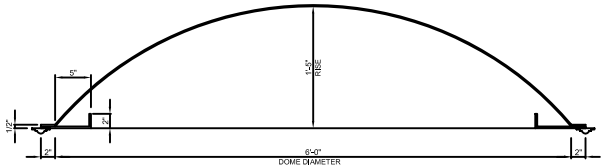

72" DIAMETER DOME WITH 17" RISE

PART NUMBER: D7217-LT

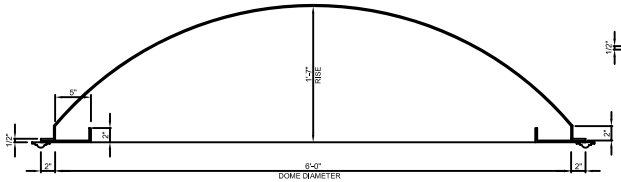

72" DIAMETER DOME WITH 19" RISE

PART NUMBER: D7219-LT

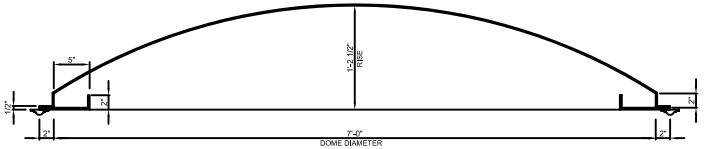

84" DIAMETER DOME WITH 14 1/2" RISE

PART NUMBER: D8415-LT

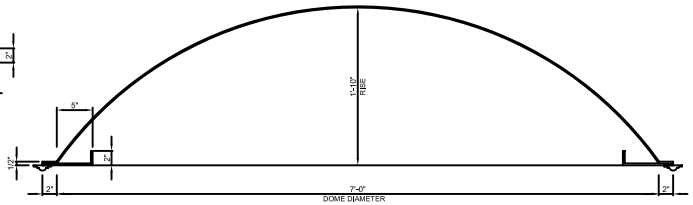

84" DIAMETER DOME WITH 22" RISE

PART NUMBER: D8422-LT

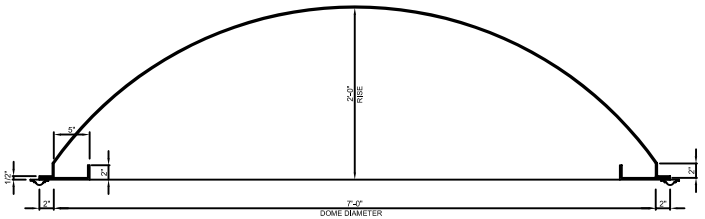

84" DIAMETER DOME WITH 24" RISE

PART NUMBER: D8424-LT

STANDARD FIBERGLASS DOMES WITH LIGHT SHELF AND TRIM RING

FIRST CLASS BUILDING PRODUCTS
3600 DALLAS HIGHWAY SUITE 230–387
MARIETTA, GEORGIA 30064 USA
Phone 770.517.4041 Fax 770.517.0731

DRAWN BY	RJE
CHECKED BY	
DATE	08.18.2009
SCALE	1 1/2"=1'-0"
CAD FILE NO.	

DRAWING 1 OF 1